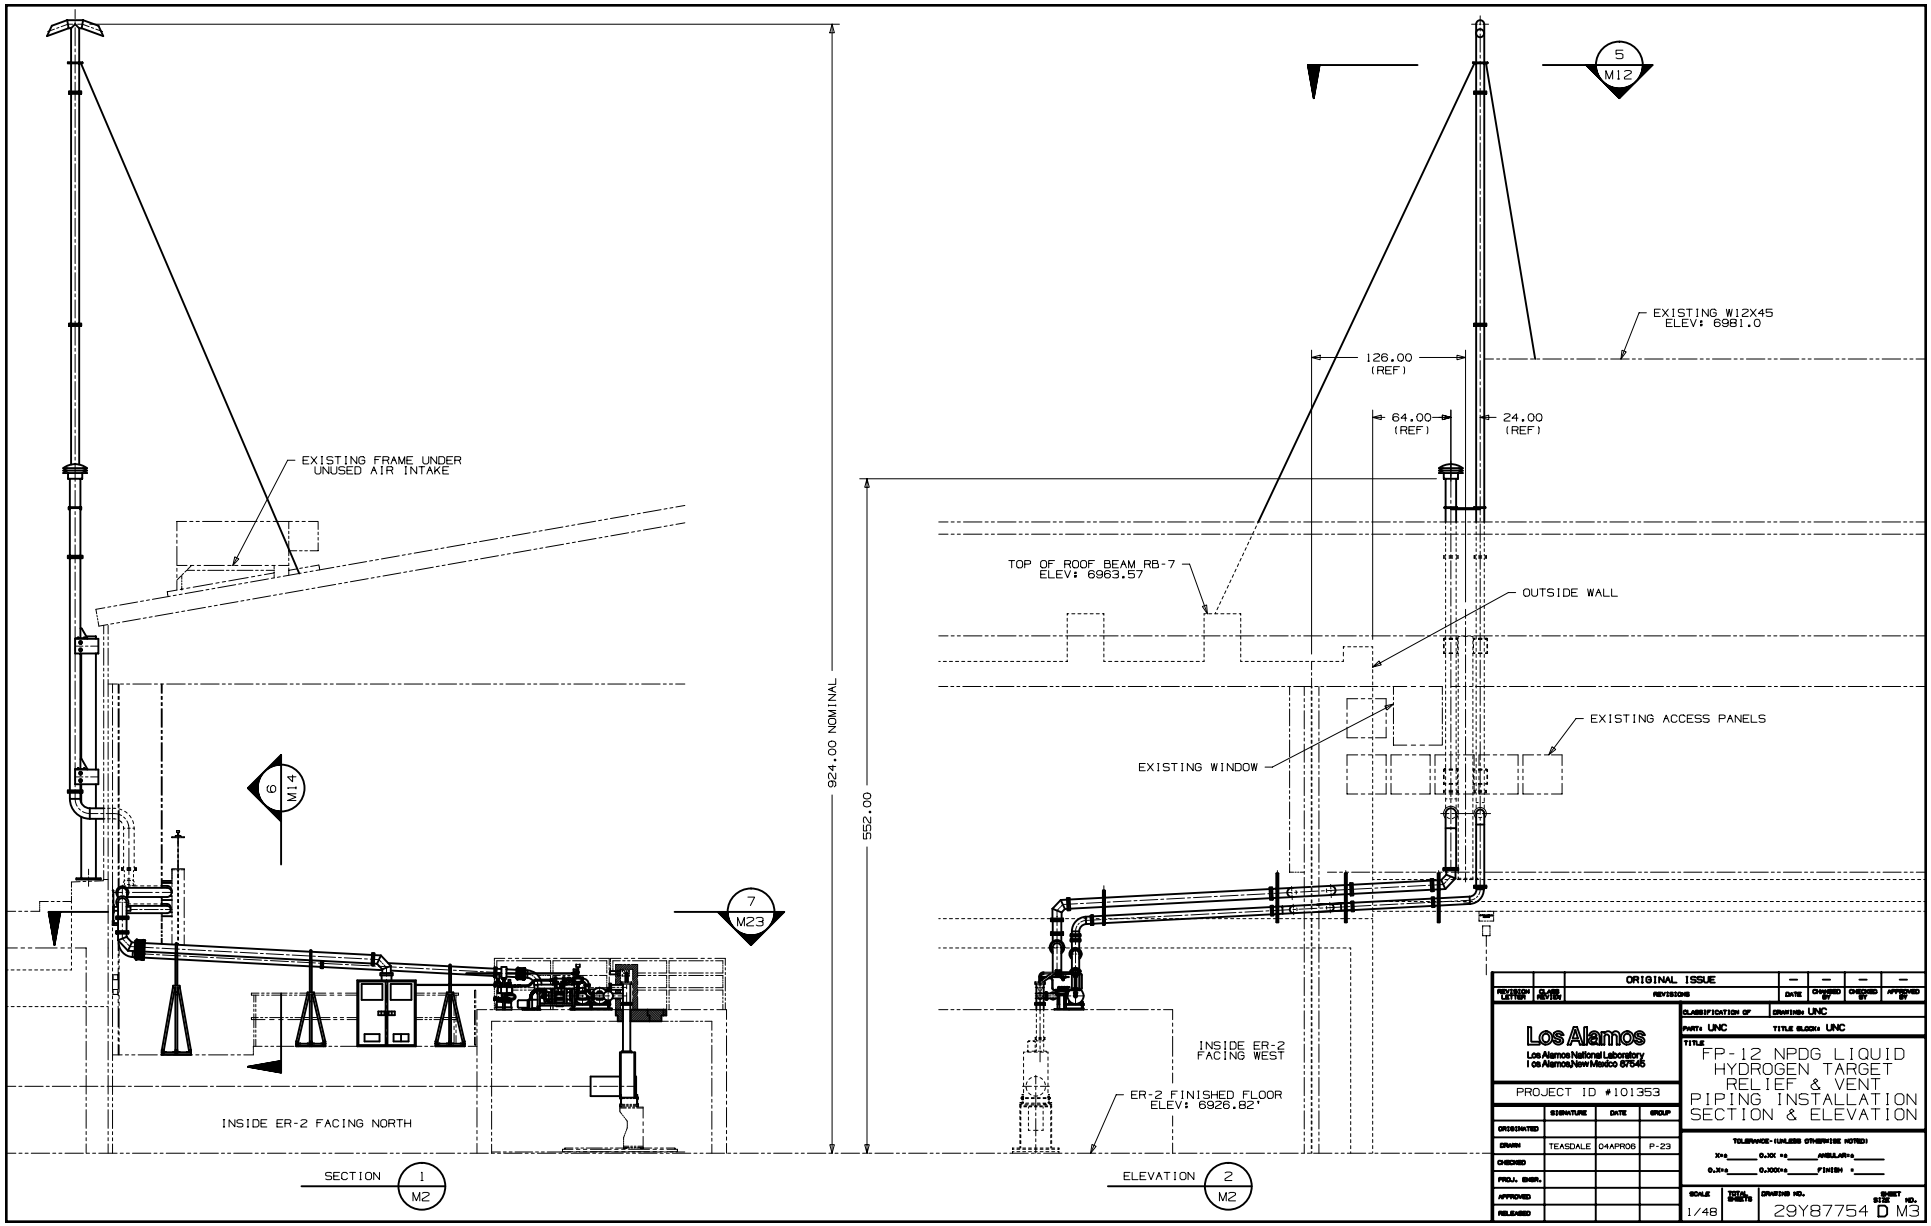
EXISTING FRAME UNDER UNUSED AIR INTAKE
6
M14
7
M23
924.00 NOMINAL
INSIDE ER-2 FACING NORTH
SECTION 1 M2
5
M12
EXISTING W12X45 ELEV: 6981.0
126.00 (REF)
64.00 (REF)
24.00 (REF)
552.00
TOP OF ROOF BEAM RB-7 ELEV: 6963.57
OUTSIDE WALL
EXISTING ACCESS PANELS
EXISTING WINDOW
INSIDE ER-2 FACING WEST
ER-2 FINISHED FLOOR ELEV: 6926.82'
ELEVATION 2 M2
ORIGINAL ISSUE
REVISIONS
Los Alamos
Los Alamos National Laboratory
Los Alamos, New Mexico 87545
PROJECT ID #101353
ORIGINATED
DRAWN TEASDALE 04APR06 P-23
CHECKED
FIELD ENGR.
APPROVED
RELEASED
CLASSIFICATION OF DRAWING: UNC
PART: UNC
TITLE BLOCK: UNC
TITLE
FP-12 NPDG LIQUID HYDROGEN TARGET RELIEF & VENT PIPING INSTALLATION SECTION & ELEVATION
SCALE 1/48
DRAWING NO. 29Y87754
SIZE D
SHEET NO. M3